KV 62 - Tutankhamen, Dyn. XVIII

Plan, sections, axonometric

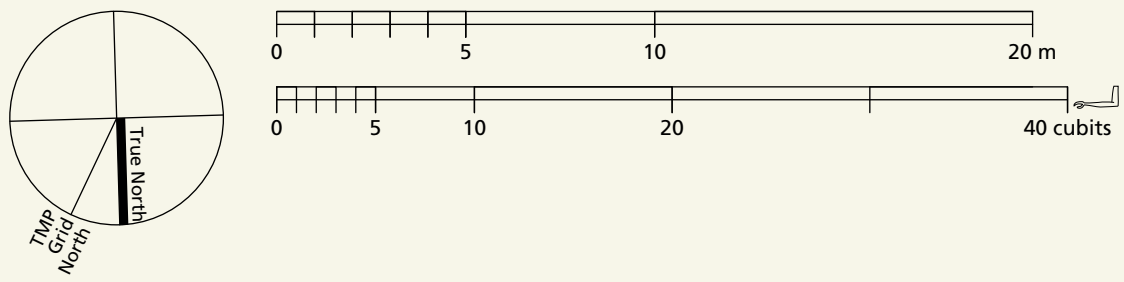

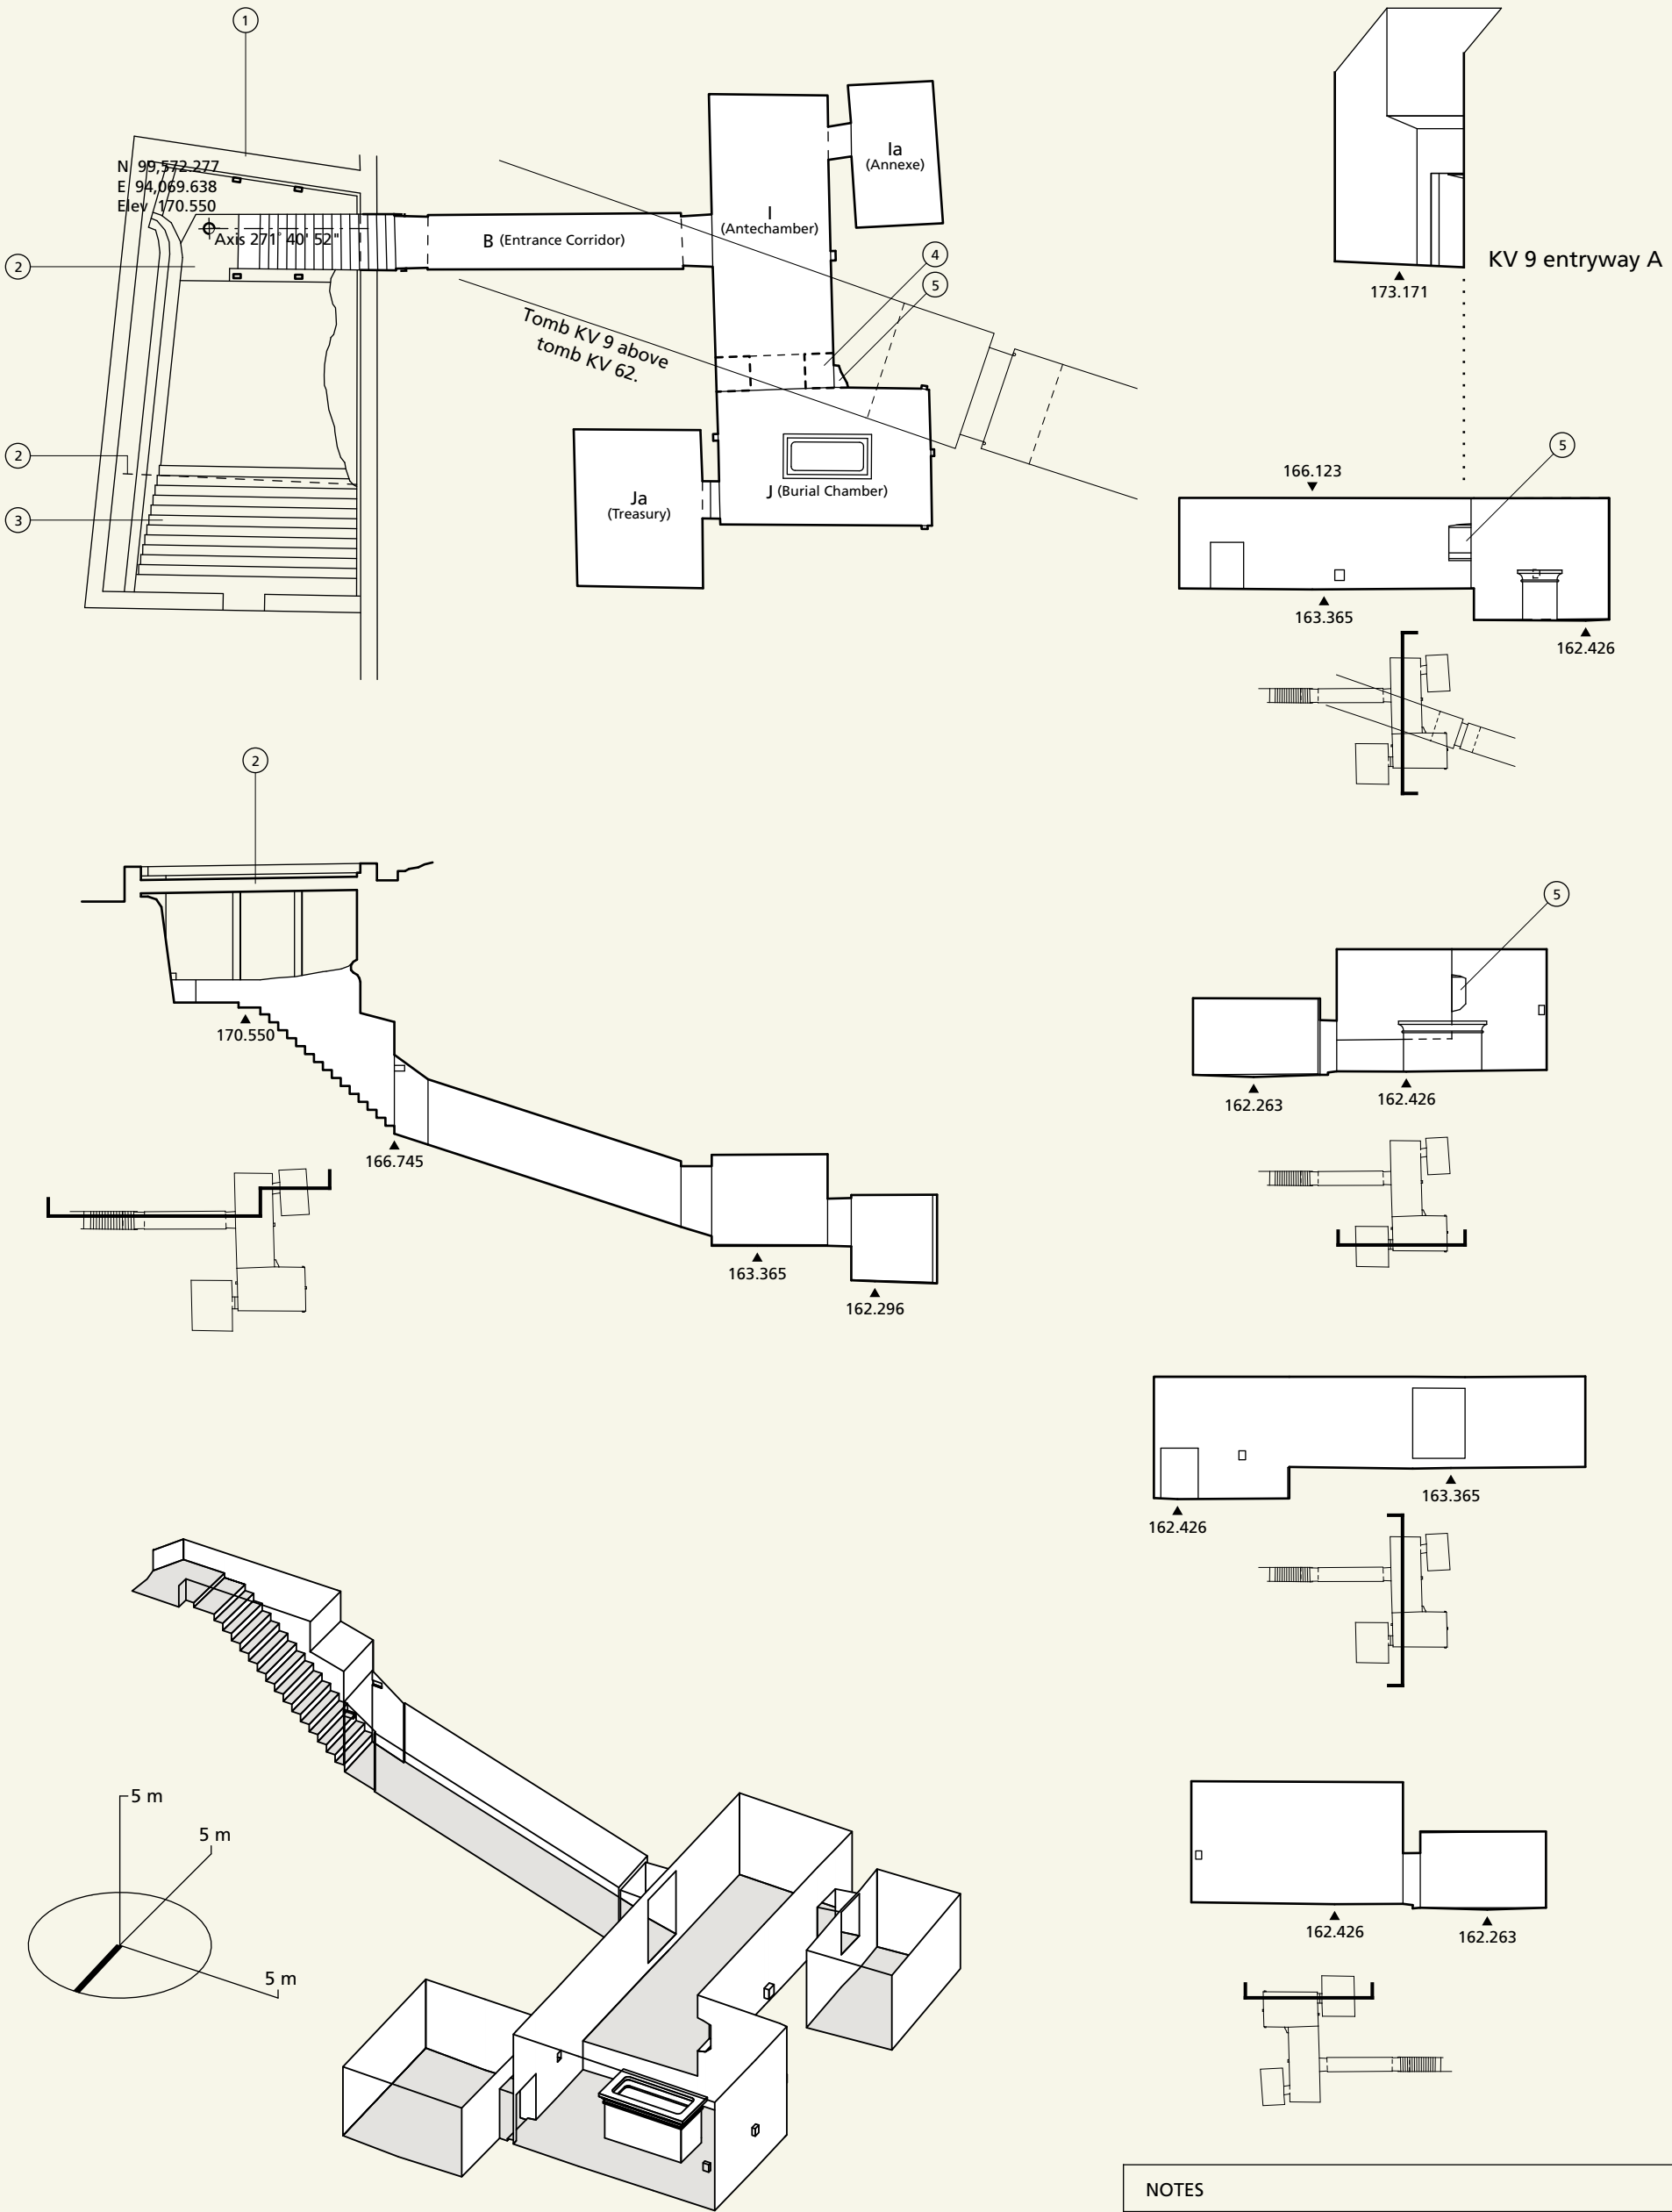

NOTES	
1	Modern retaining wall.
2	Modern shelter over entrance supported by retaining walls and four wooden columns.
3	Modern steps leading to the shelter and tomb entrance.
4	Rubble wall between the Antechamber and Burial Chamber with blocked door. All removed by Carter.
5	Unfinished door cutting, abandoned when the Burial Chamber was cut into north end of the Antechamber.

Drawn by Walton Chan.