THEBAN MAPPING PROJECT

QV 74 - Duatentipet, Dyn. XIX

Plan, sections, axonometrics

NOTES	
1	Pillars built after chamber B was cut.
2	Remains of mudbrick door jamb.
3	Line of debris covering floor on either side of chamber D.
4	Pit down to chamber Da.
5	Chamber Da filled with bones and debris.

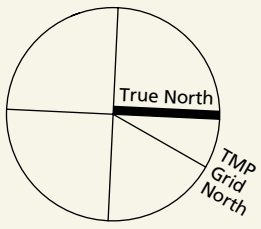

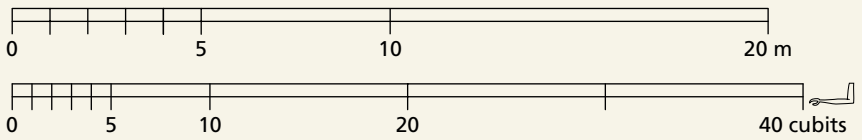

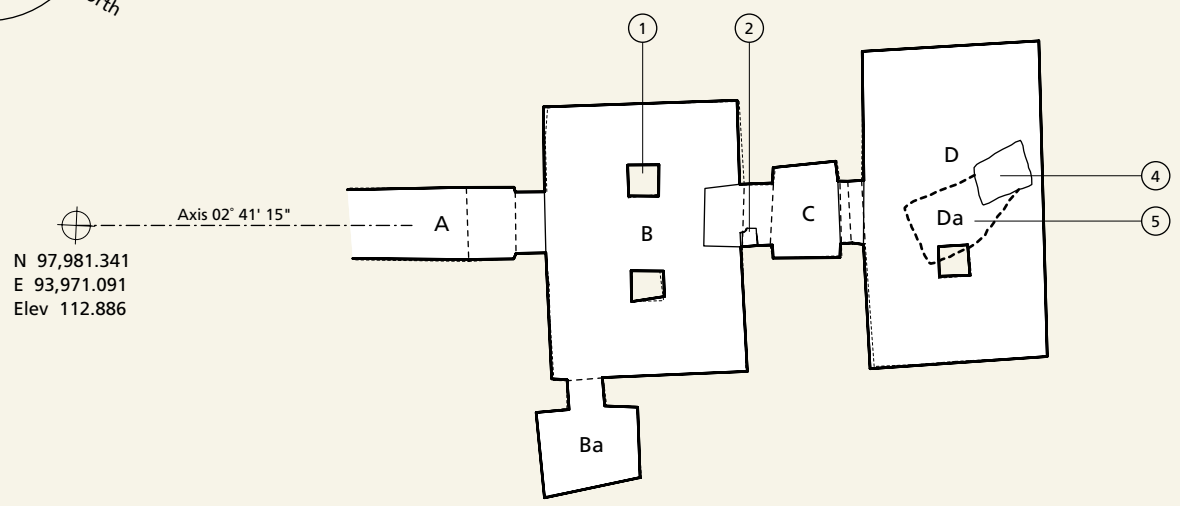

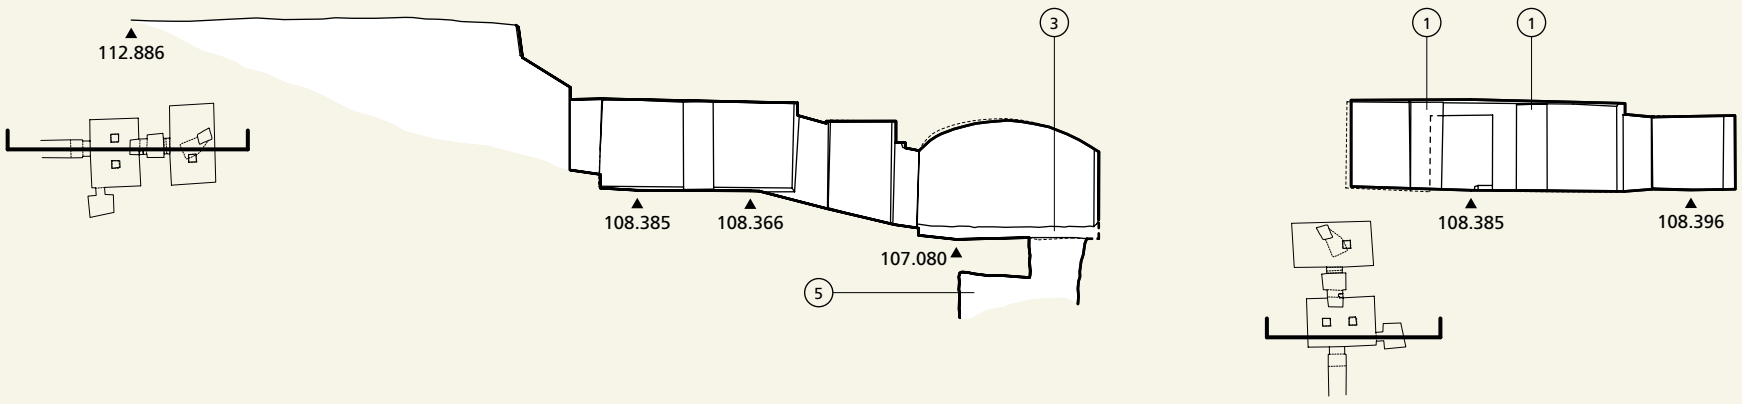

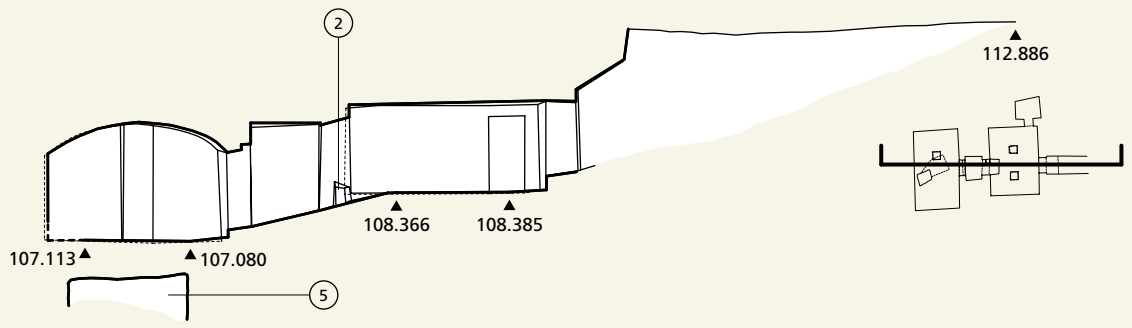

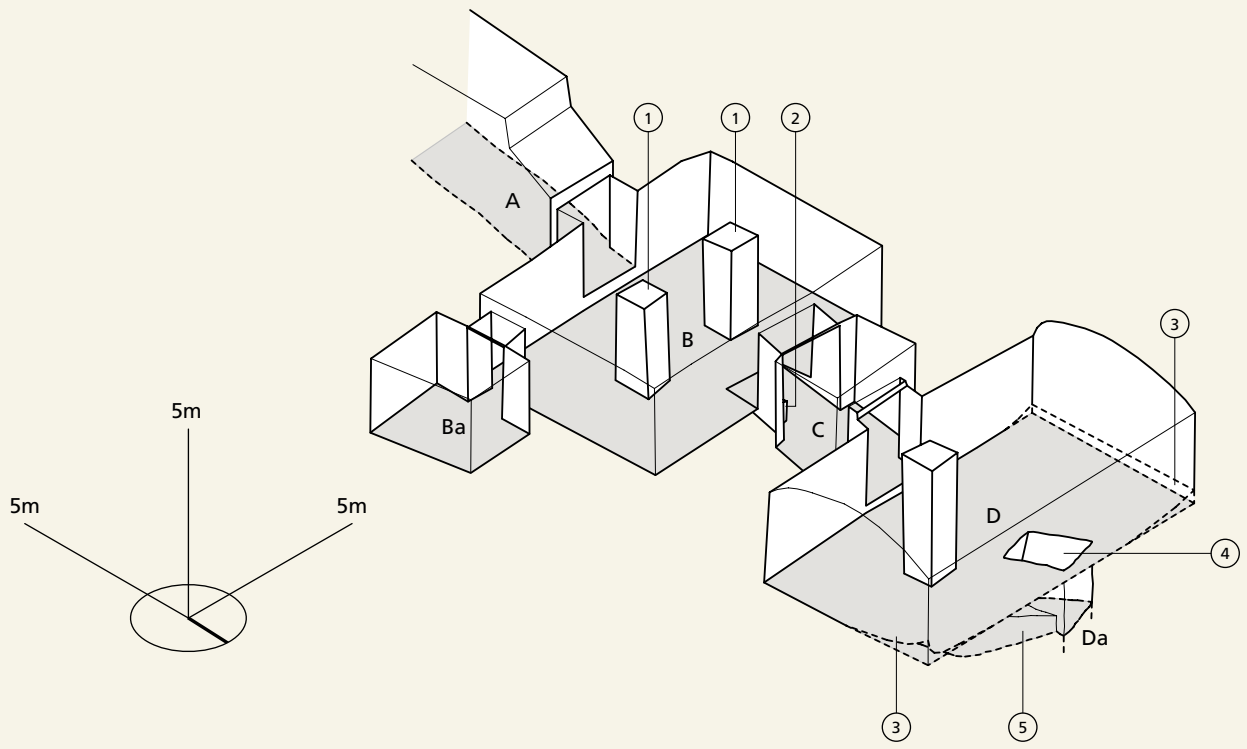

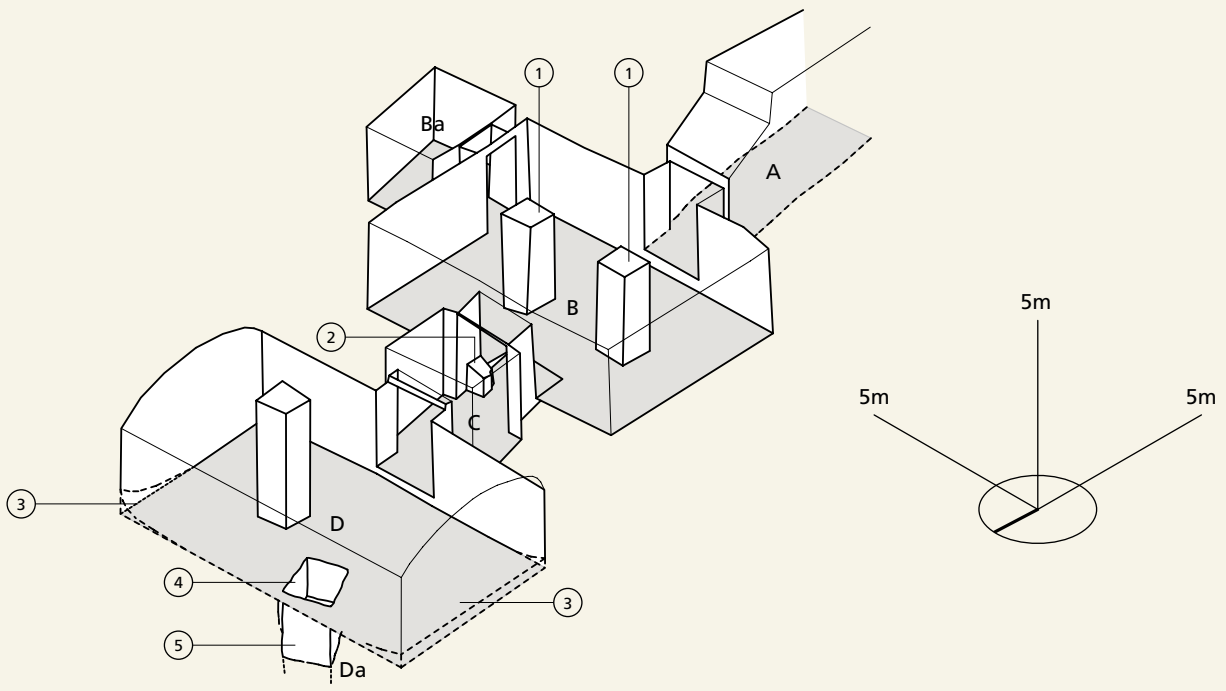

Courtesy of the Getty Conservation Institute and the Ministry of Tourism and Antiquities.

Drawn 2021 by Walton Chan.