KV 11 - Rameses III, Dyn. XX

Plan, sections

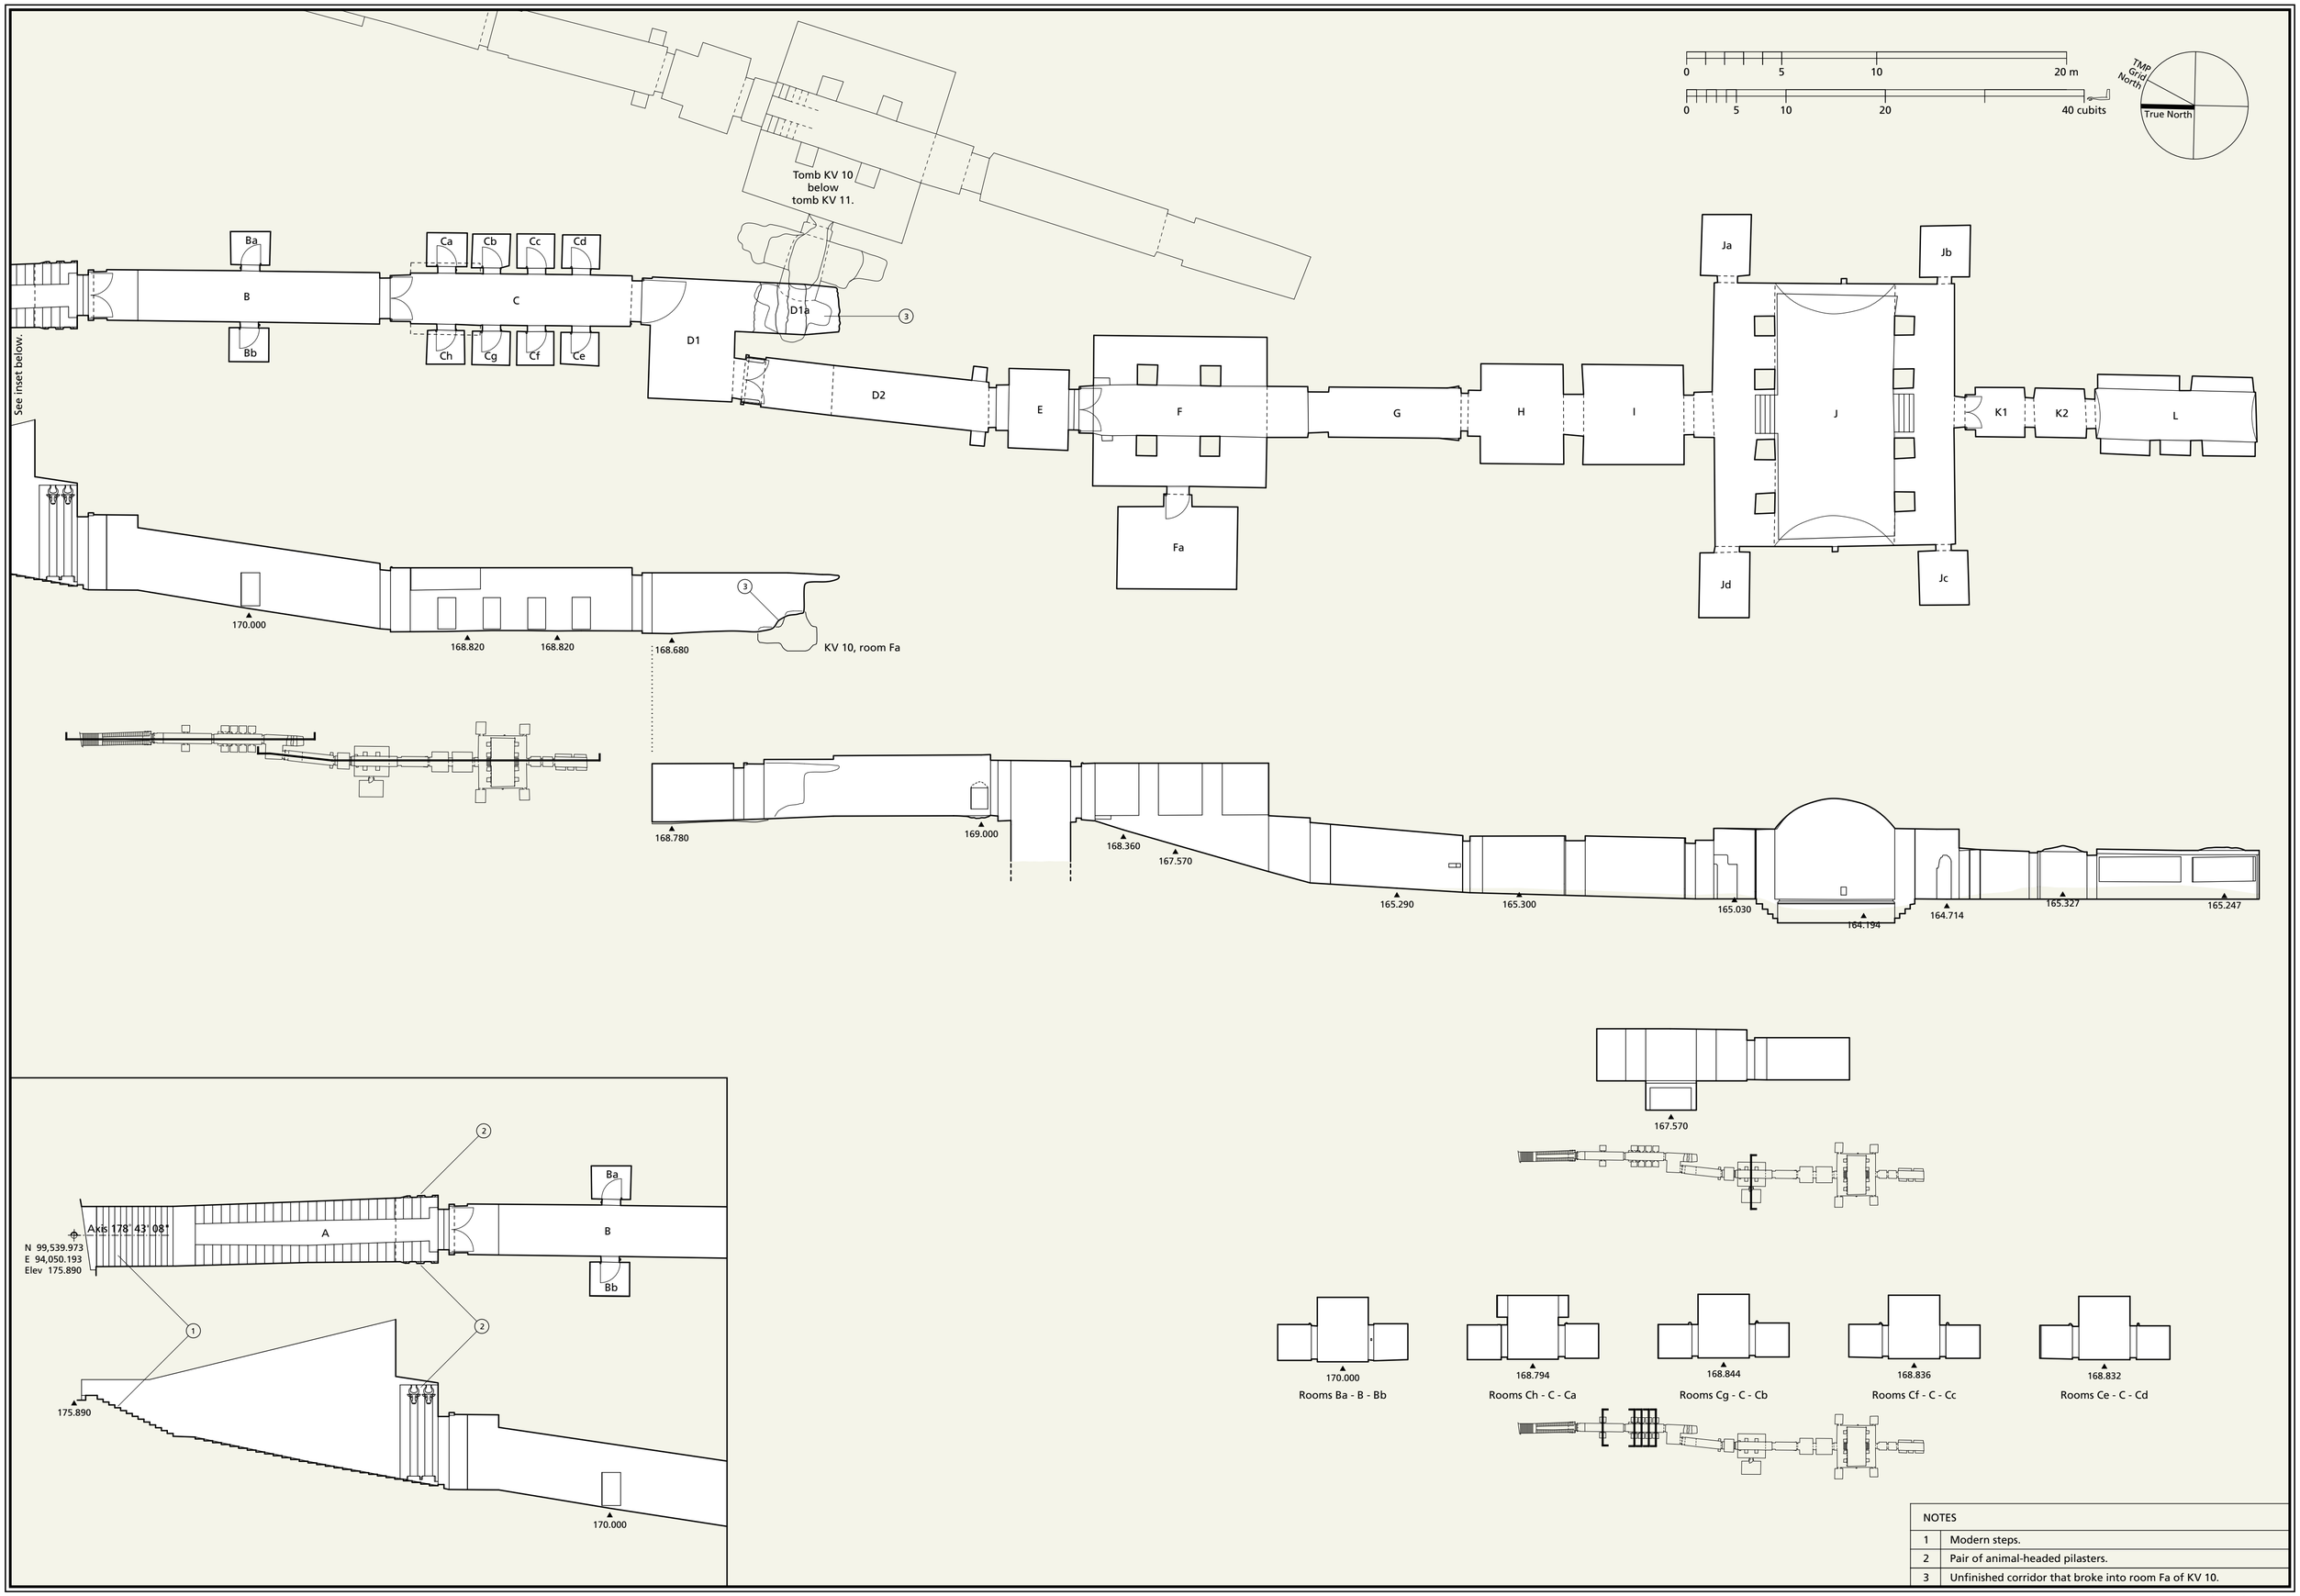

NOTES	
1	Modern steps.
2	Pair of animal-headed pilasters.
3	Unfinished corridor that broke into room Fa of KV 10.

Drawn by Walton Chan.

KV 11 - Rameses III, Dyn. XX

Axonometric

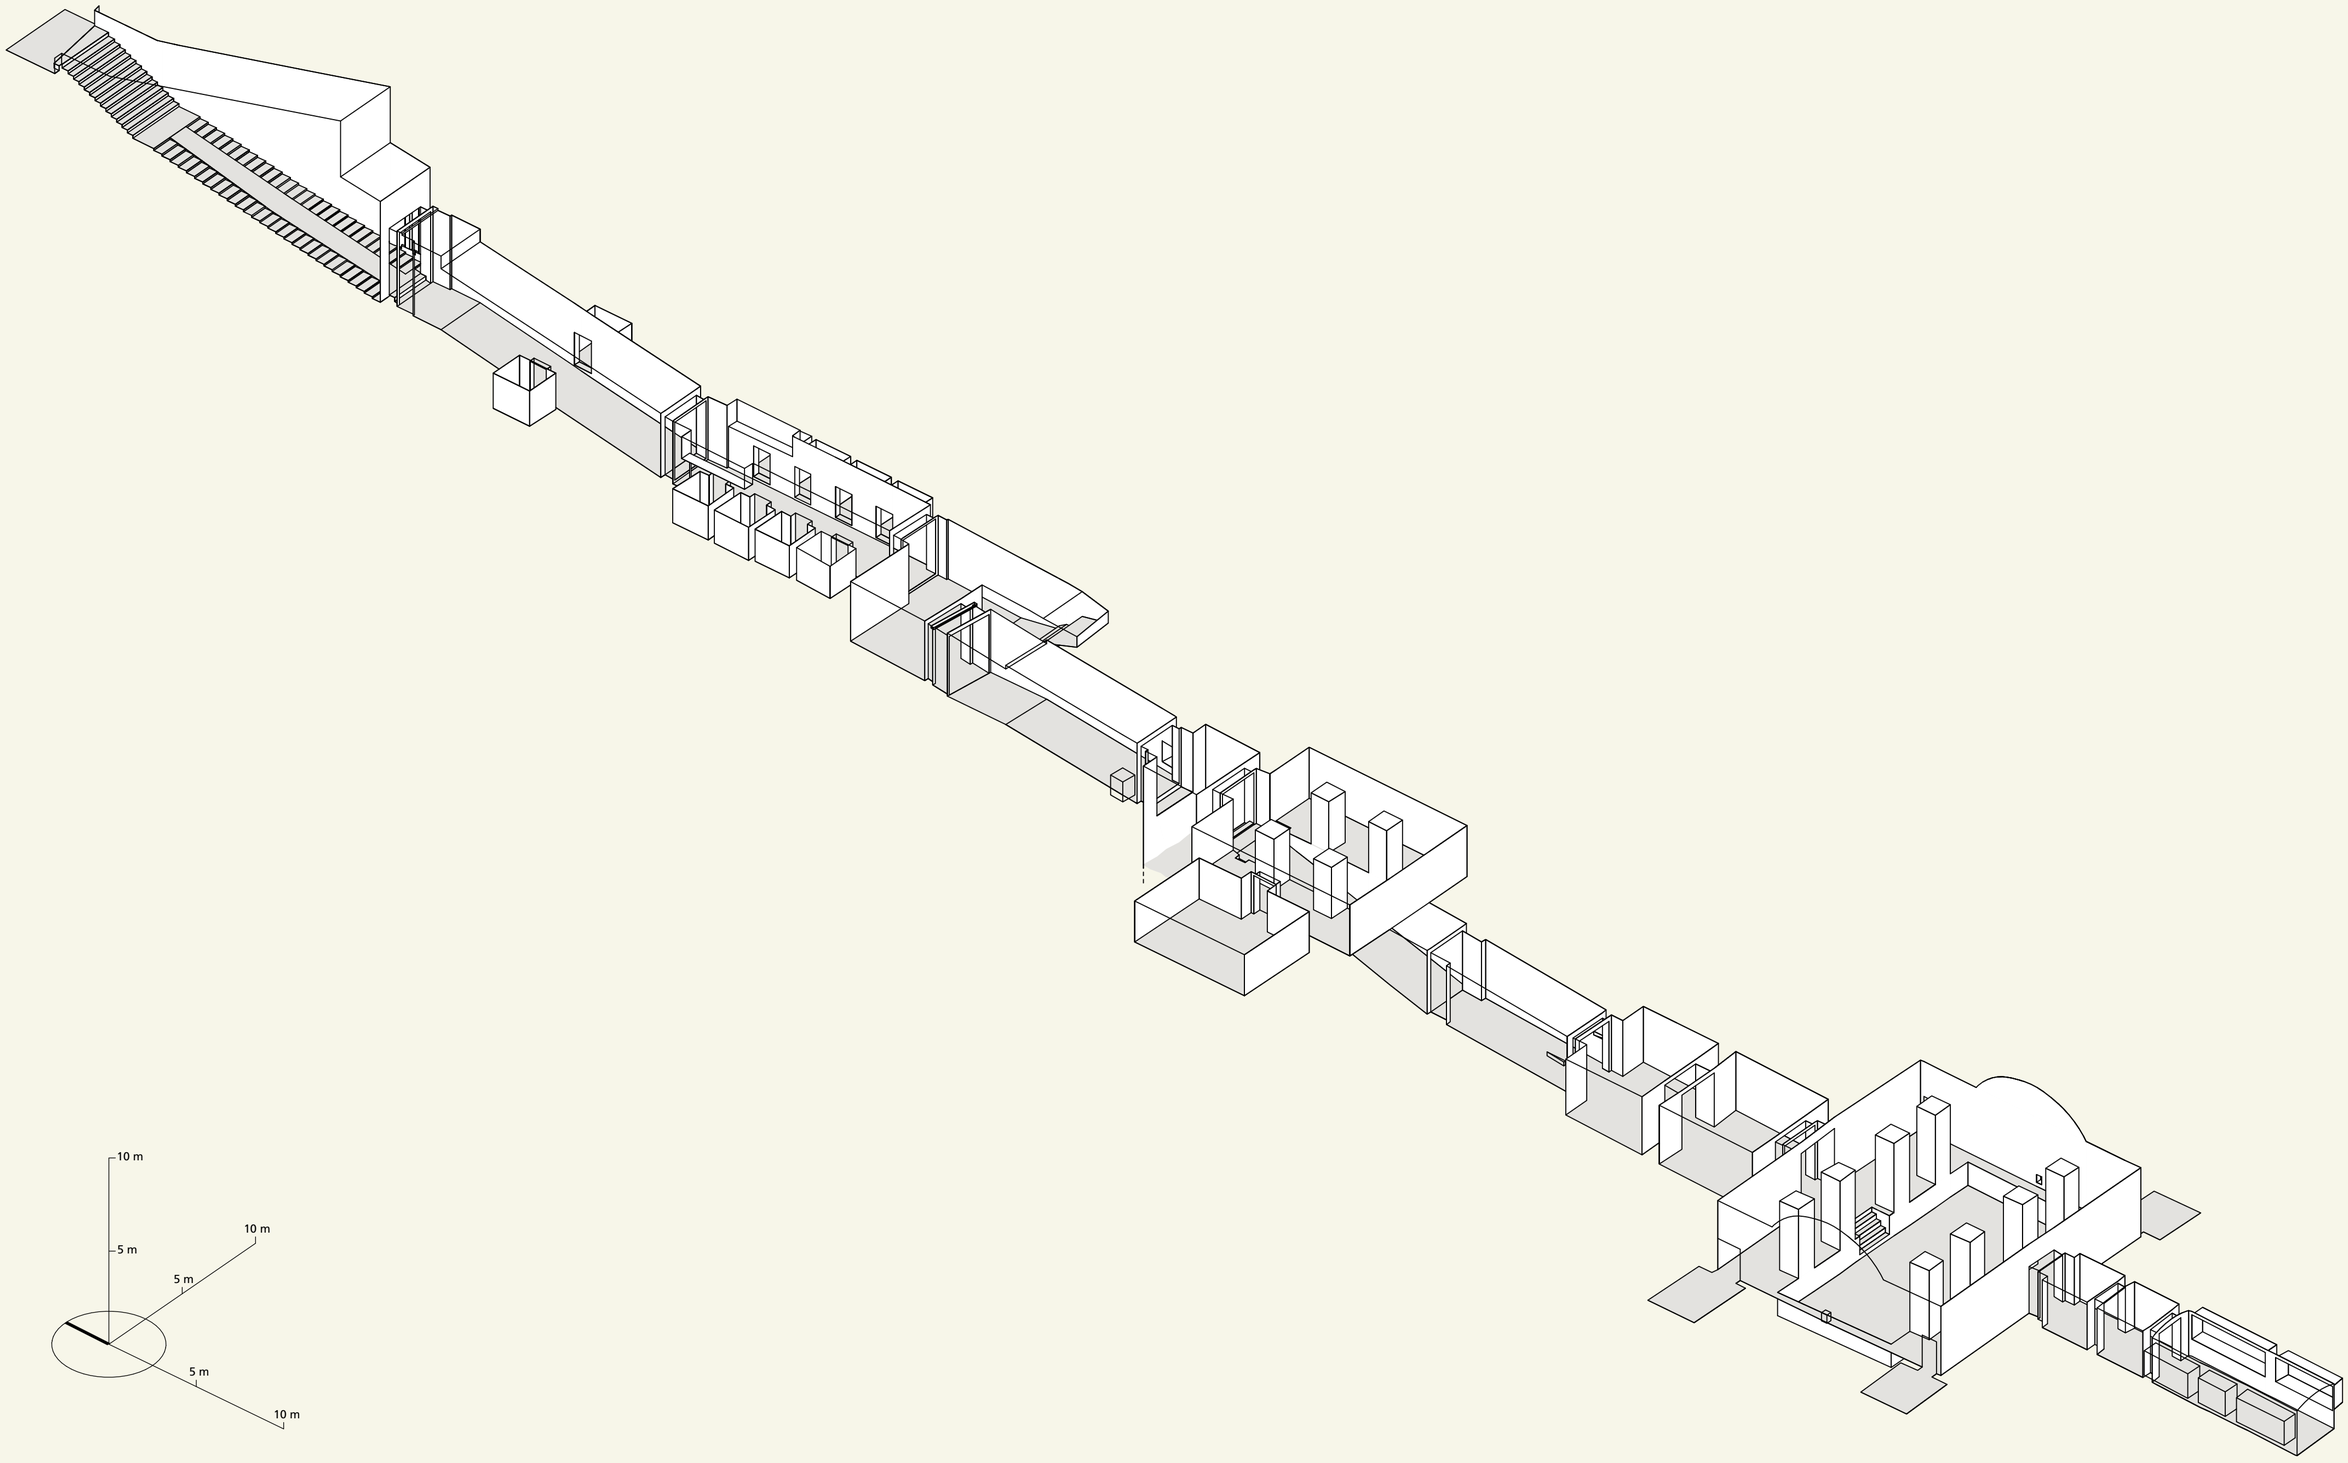

Drawn by Walton Chan.